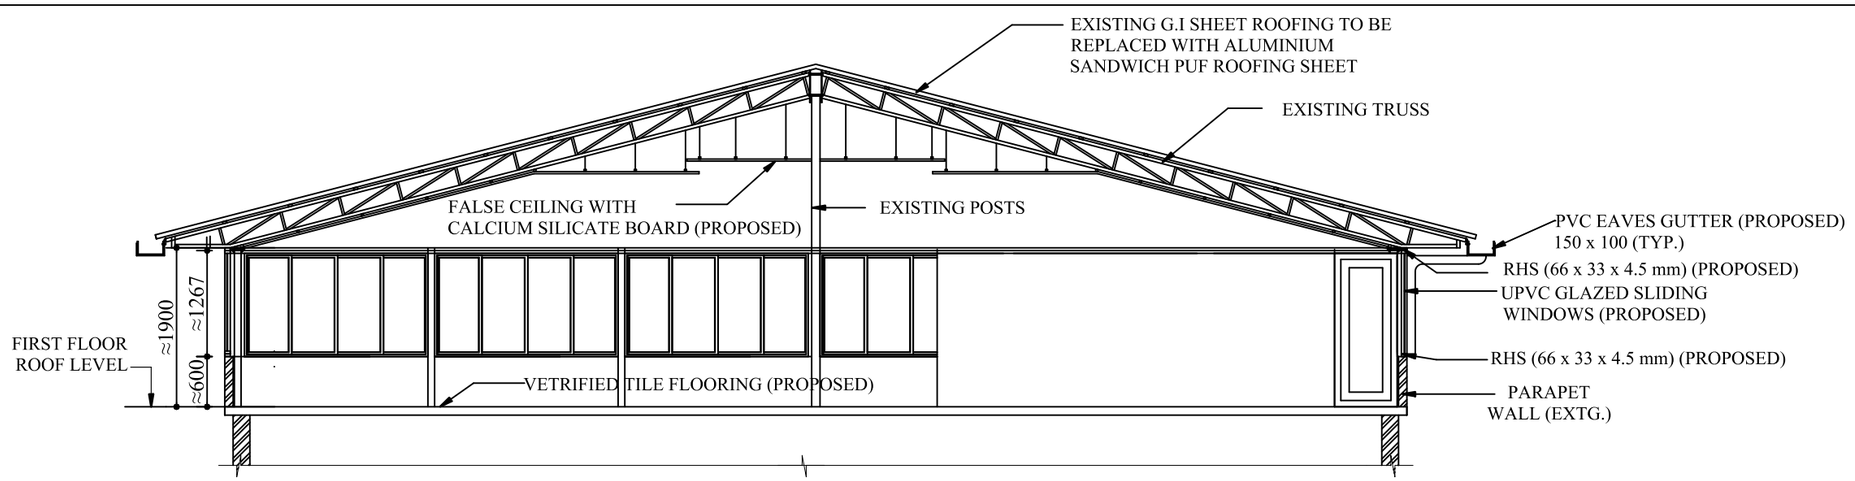

SECTION -A-A

(SCALE 1:50)

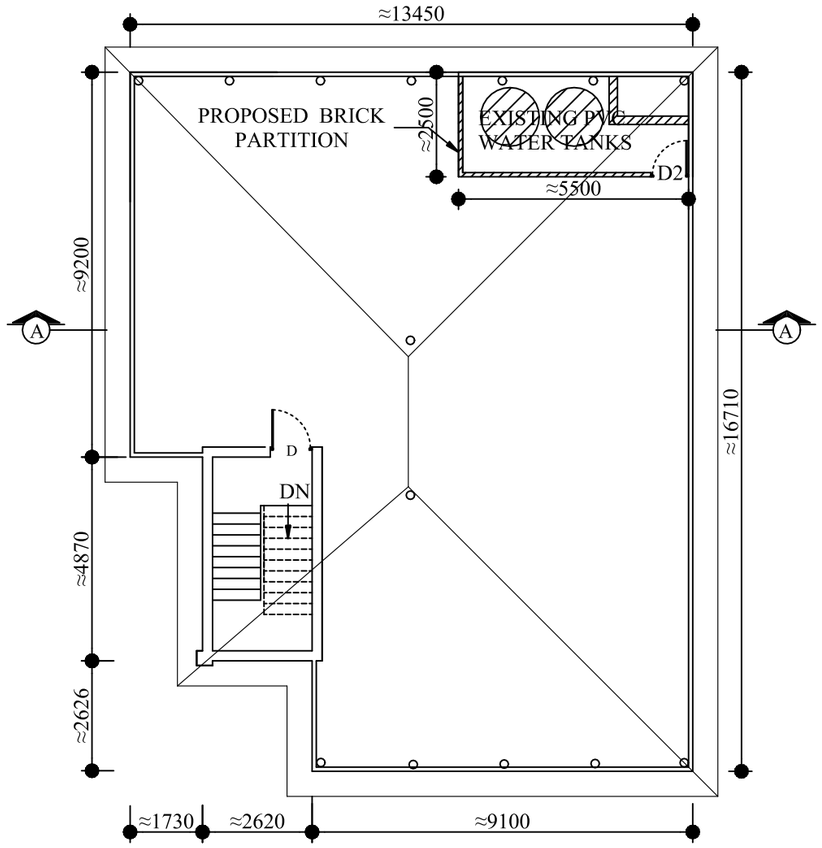

FIRST FLOOR ROOF PLAN

(SCALE 1:100)

SL. NO.	NOTATIONS	DESCRIPTION	SIZE
1	D	UPVC DOOR	1000 x 2100
2	D2	UPVC DOOR	750 x 2100
3	UPVC SLIDING WINDOW ALROUND		

ISSUED FOR TENDER PURPOSE ONLY

NO.	DATE	REVISIONS	A.E.	E.E.	DY.C.E.

COCHIN PORT TRUST

COCHIN - 682009

ADDITIONAL WORKS TO THE GOI JETTY, BUILDINGS & OTHER AREAS AT COCHIN PORT

DETAILS OF ADDITIONAL RENOVATION TO DRISHTI BUILDING NEAR CFS

DESIGNED	
DRAWN	PRASANTH
CHECKED	
A.E.	
E.E. (CM-II)	
DY. C.E.(PD)	
C.E.	

SCALE	DRG. NO.	DATE	REV.
As shown	9768-05-2021	30-03-2021	0