IGR/B03 to B06

SUBRAMANIAN RD

4.00 4.00 4.00

5.00

IGR B/03 20M²

IGR B/04 20M²

IGR B/05 20M²

4.00

5.00

IGR B06 20m²

I. G. ROAD

LAKSHADEEP OFFI

Ex DLD

AE(E)

Location Plan

Scale 1:200

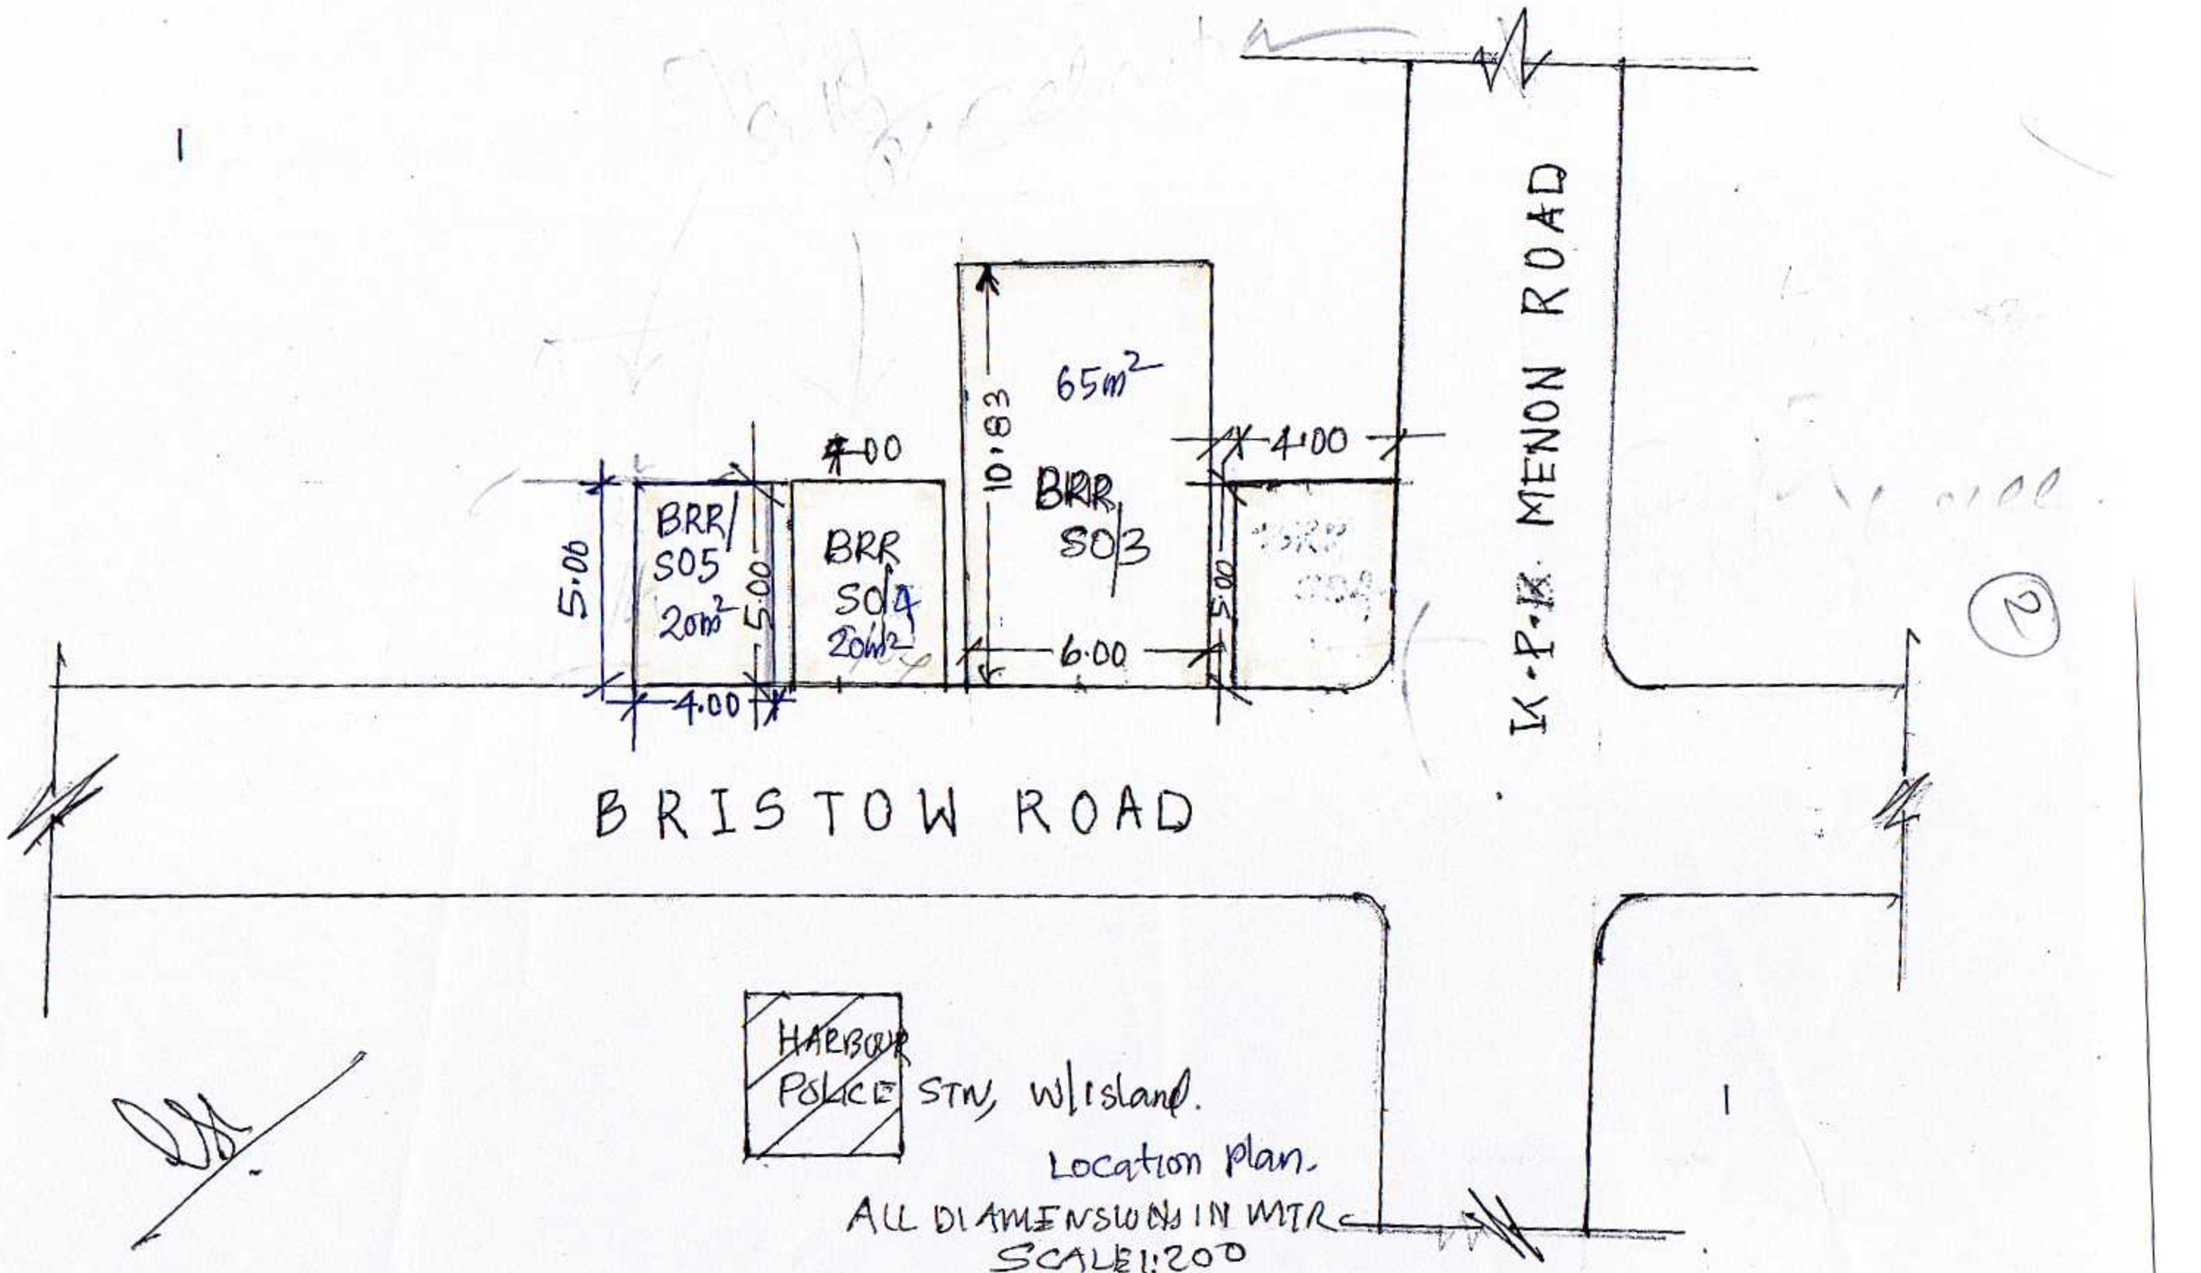

Location plan.

ALL DIAMENSIONS IN MTR

SCALE 1:200

BRR S01
BRR/S06
" S07
" S08
" B05

N

EX MARUTHI

BRR S/06
13 M²
22.9
9.80

EX OFFICERS CLUB

K.P.K MENON ROAD

1.50
BRR/B05
3.00
4.5M²

BRISTOW ROAD

EX IMMIGRATION

15M²
3.00
BRR S01
5.0
10.0

3.00
BRR S07
9.00
27M²

18.60
BRR S08
93M²
5.00

ALL DIA IN MTR, NOT TO SCALE

Location plan.

CFS S01
" S02

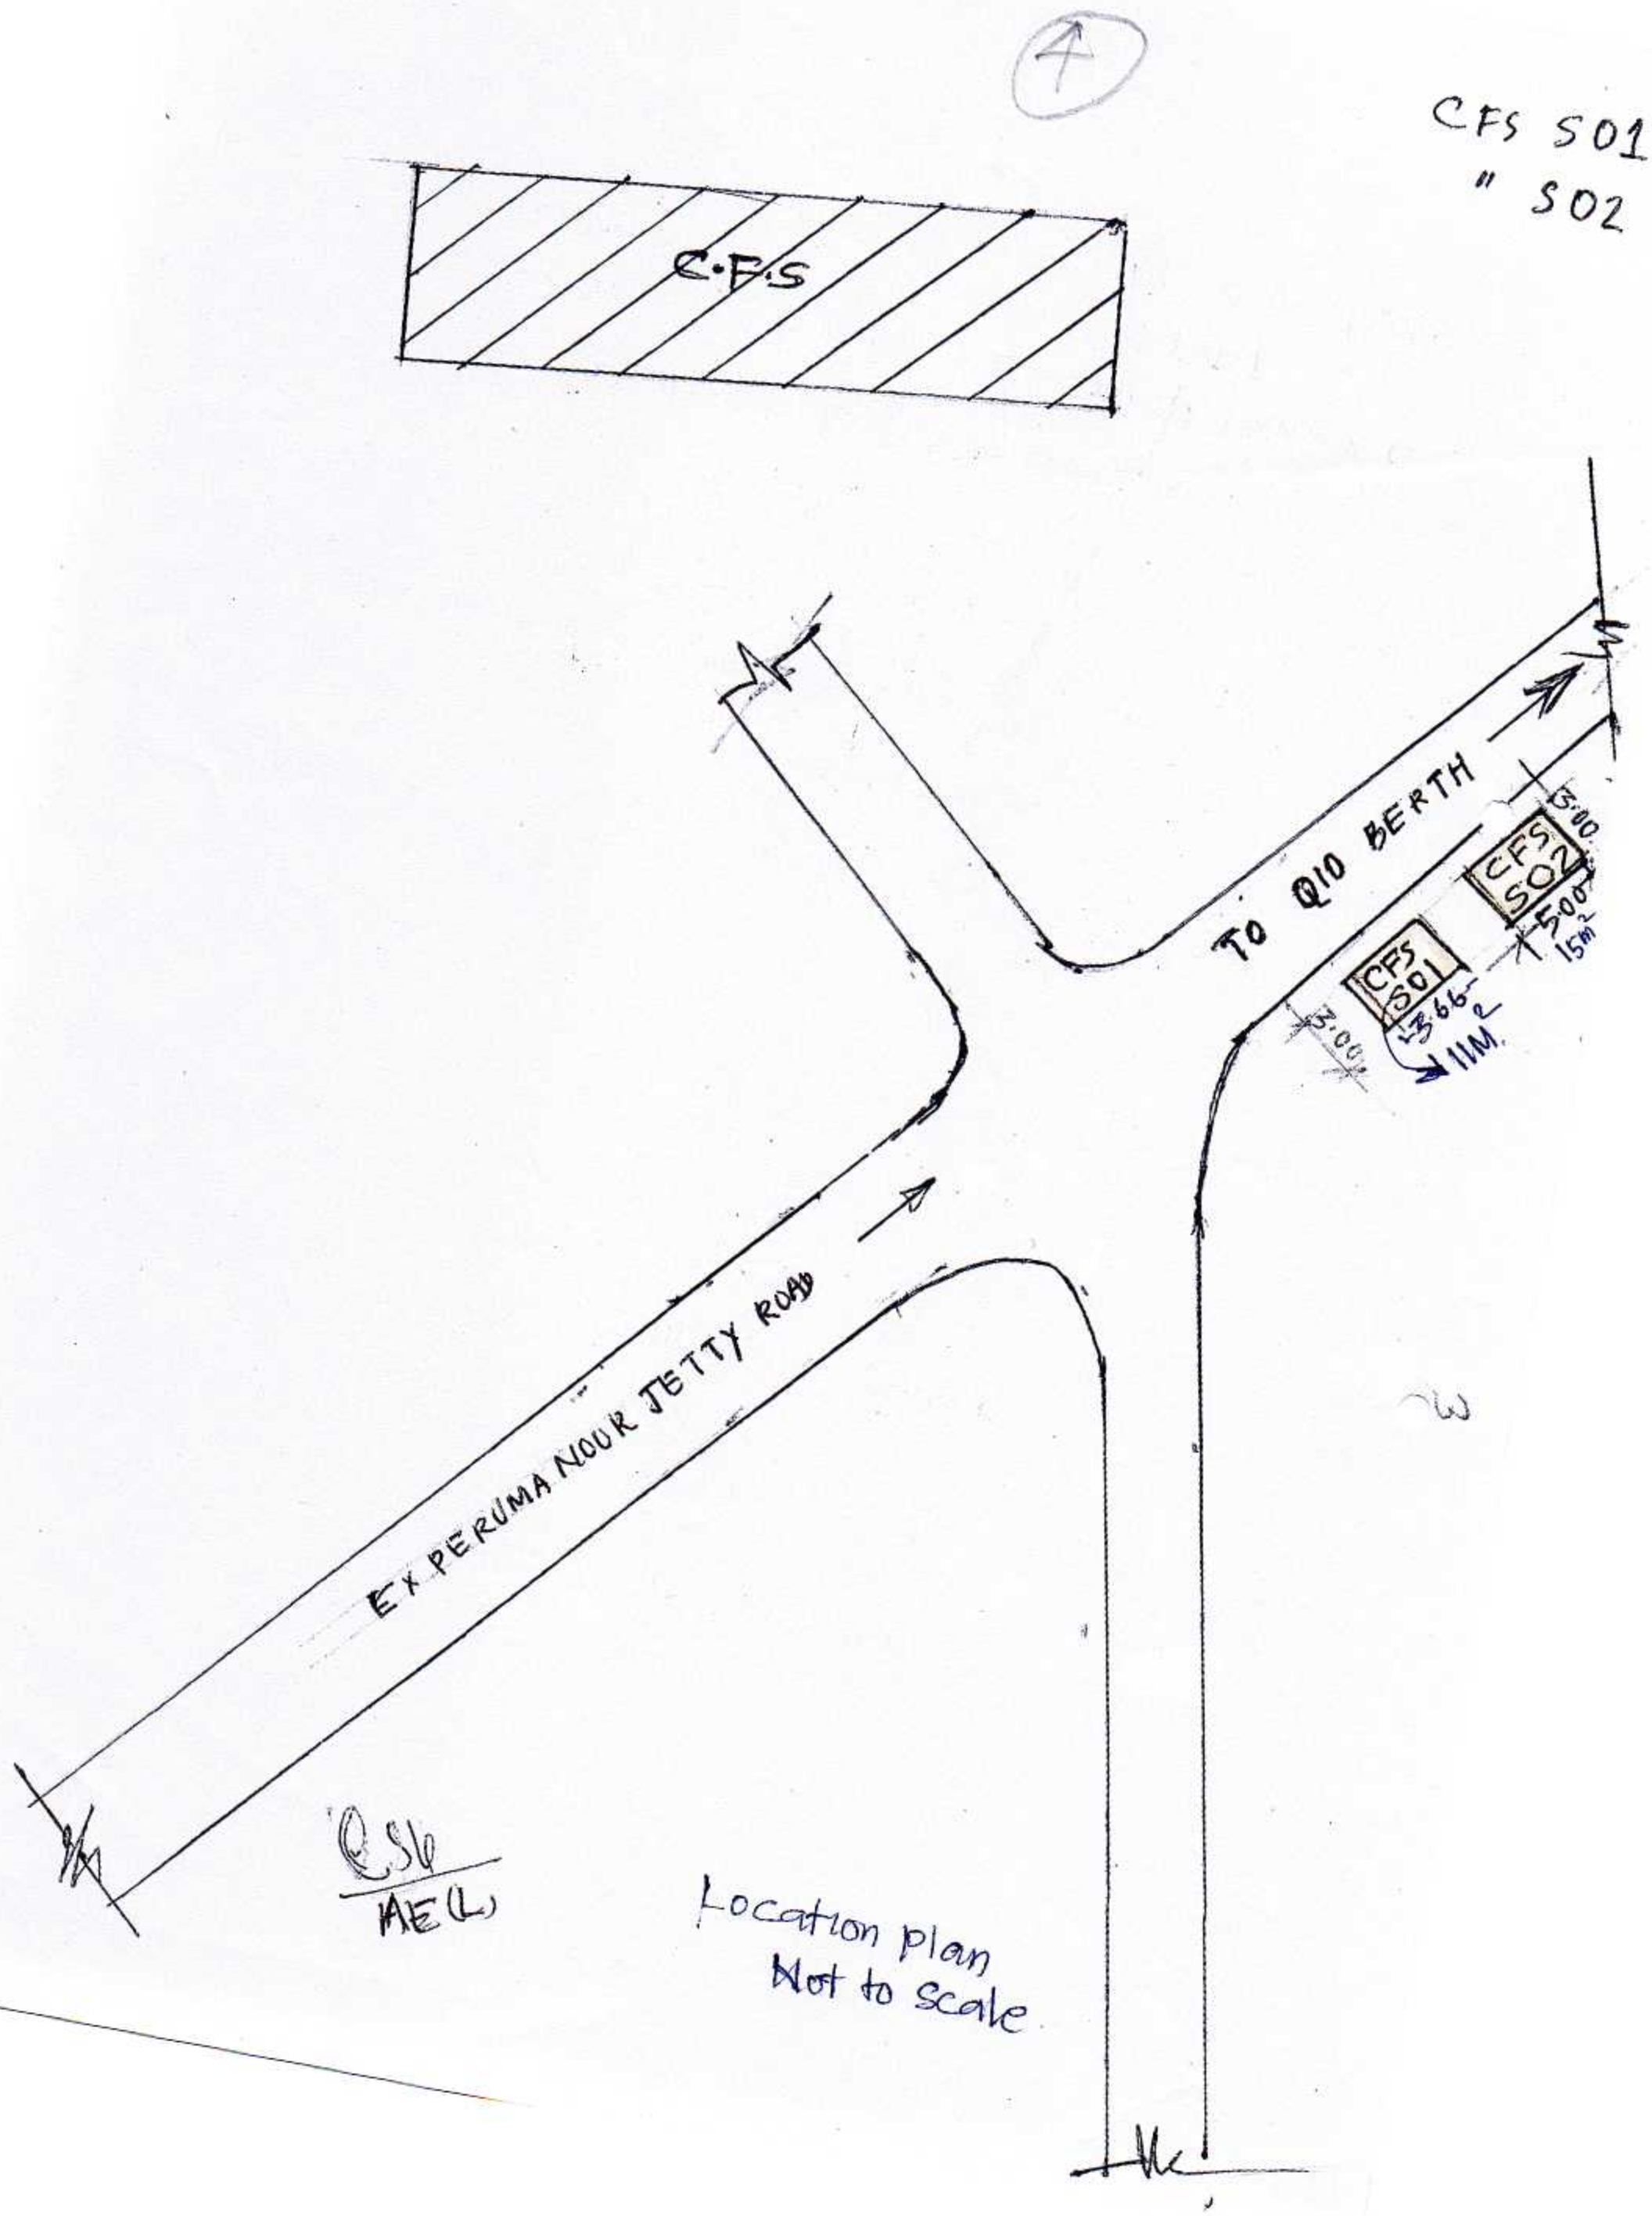

Location plan
Not to scale

Plot No 15, 16, 17, 18

NAVAL ROAD

AYYAPPA TEMPLE W.Island.

SCHOOL

K.V.

ROAD TO

DRAIN

RNS S07 (14m²)

RNS S06 (31m²)

RNS S02 (18m²)

RNS S01 (13m²)

3.23

7.16

3.40

3.00

4.33

5.00

17M²

17M²

RNS S/10

R.N.S S/11

EXISTING SHOPS.

EXISTING TOILET

Big EXISTING TREE

PROPOSED TOILET

10M²

5m

10.00

PARK.

ACCESS

SERVICE STN.

Location Plan

ALL DIMENSIONS ARE IN MTR.

NOT TO SCALE

DRO AE(L)

(31) MRR S01

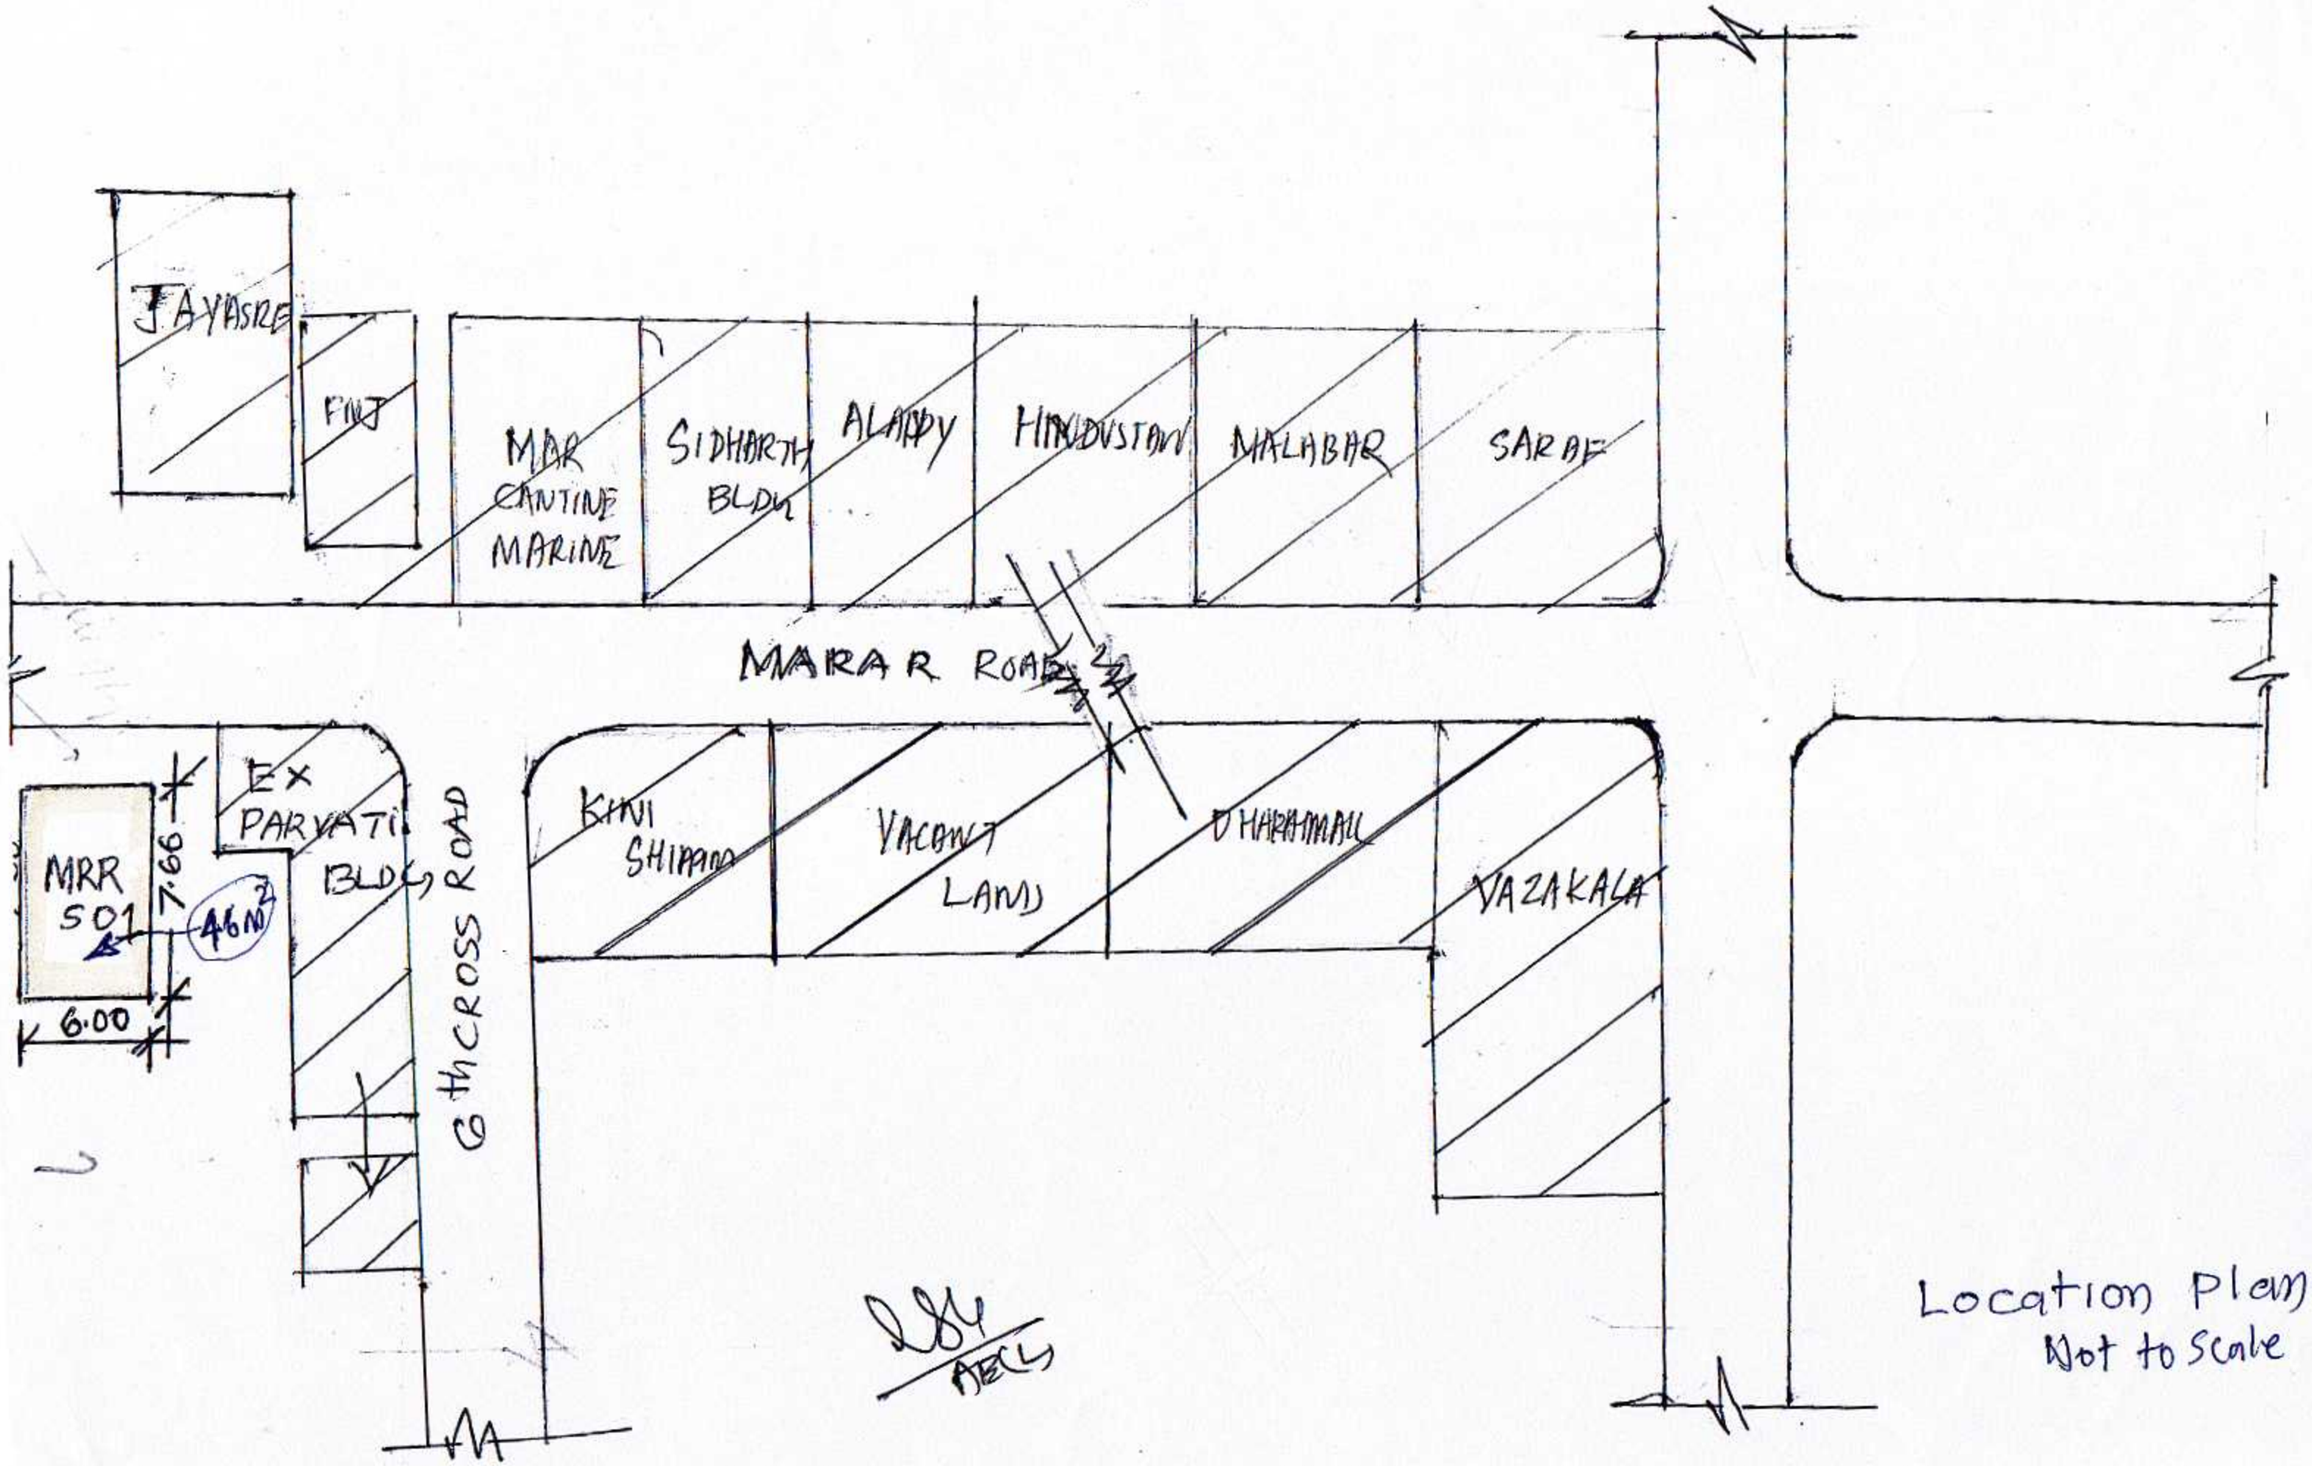

Location Plan
Not to Scale

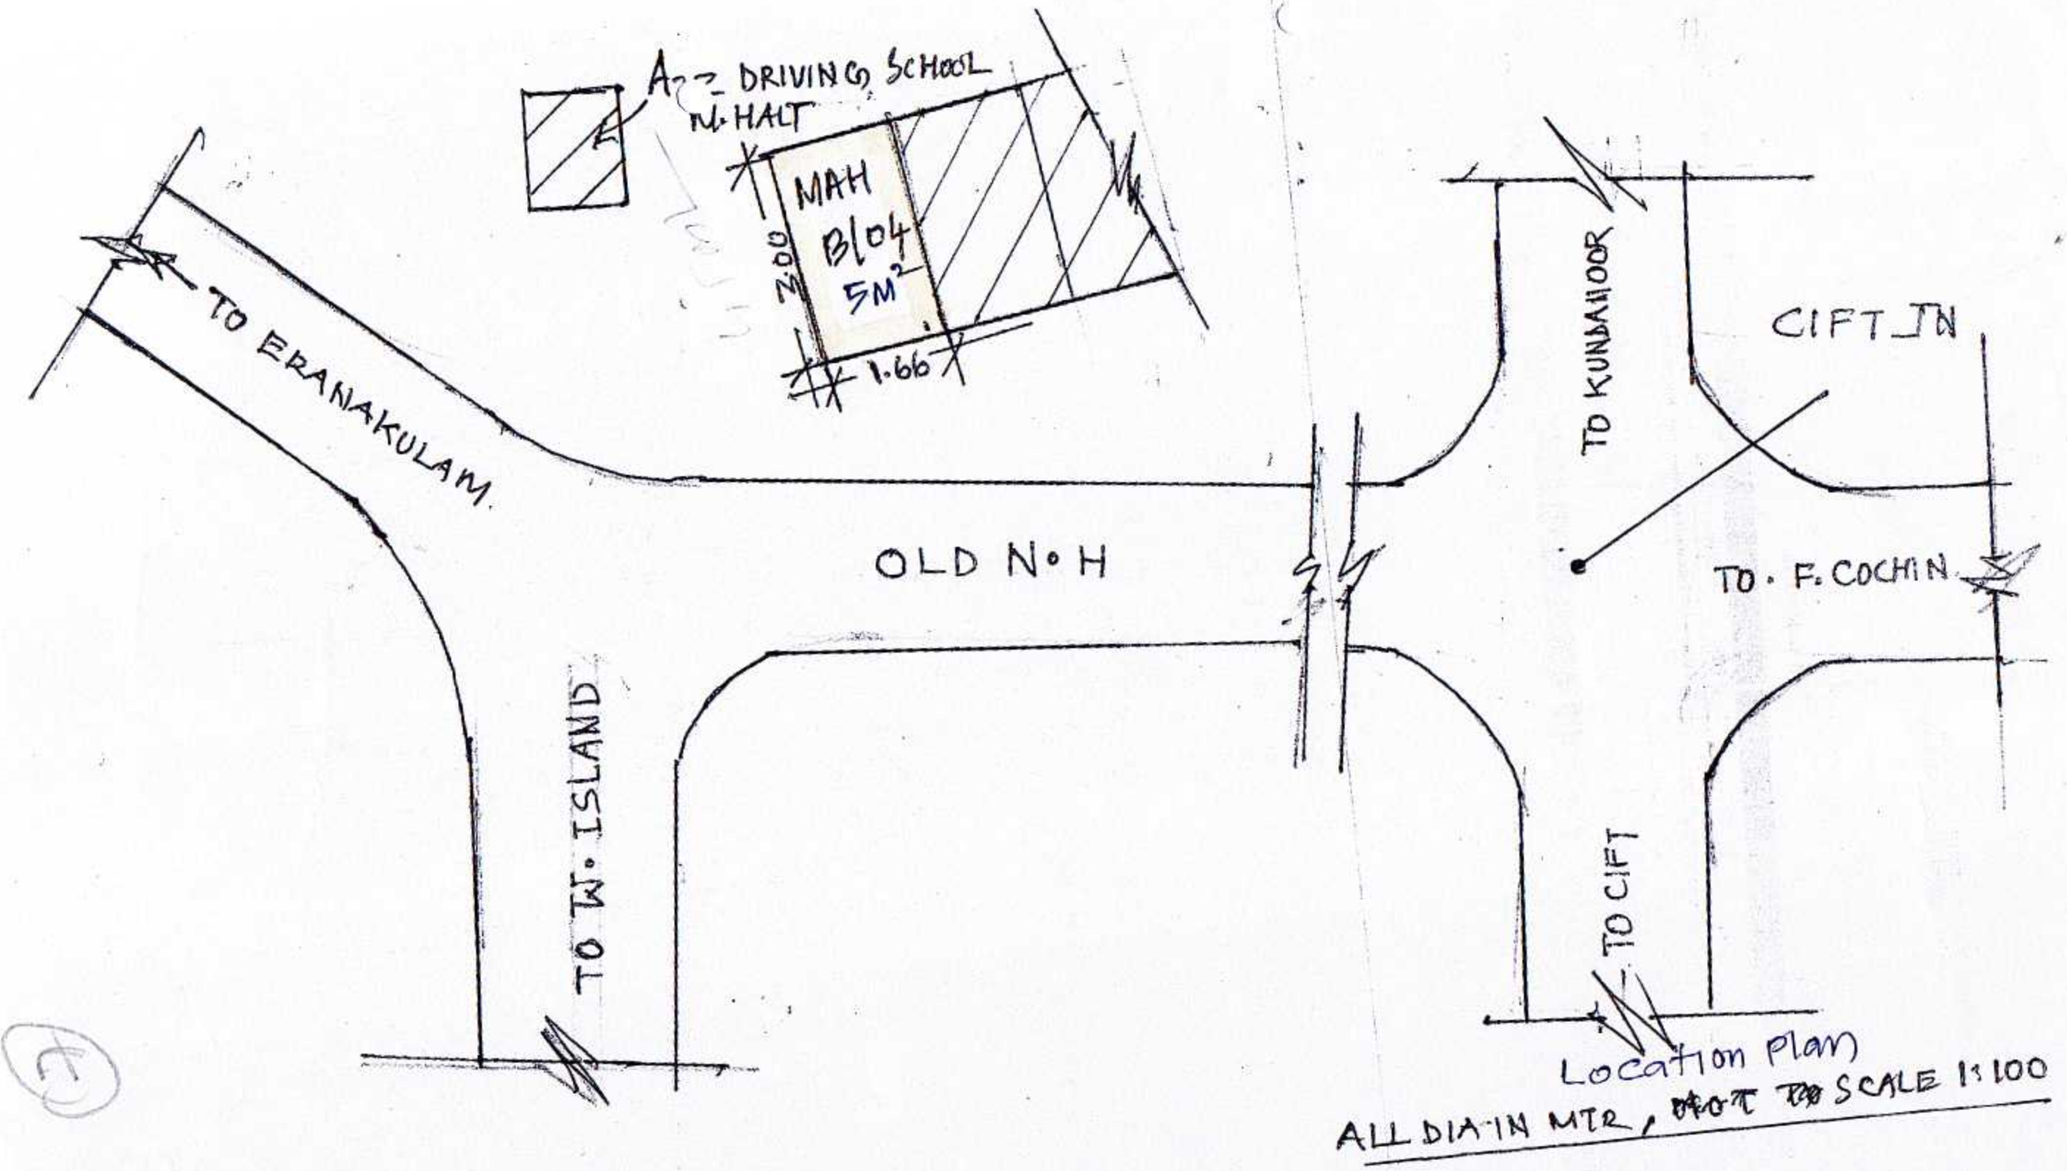

Location Plan

ALL DIA IN MTR, ~~NOT TO~~ SCALE 1:100